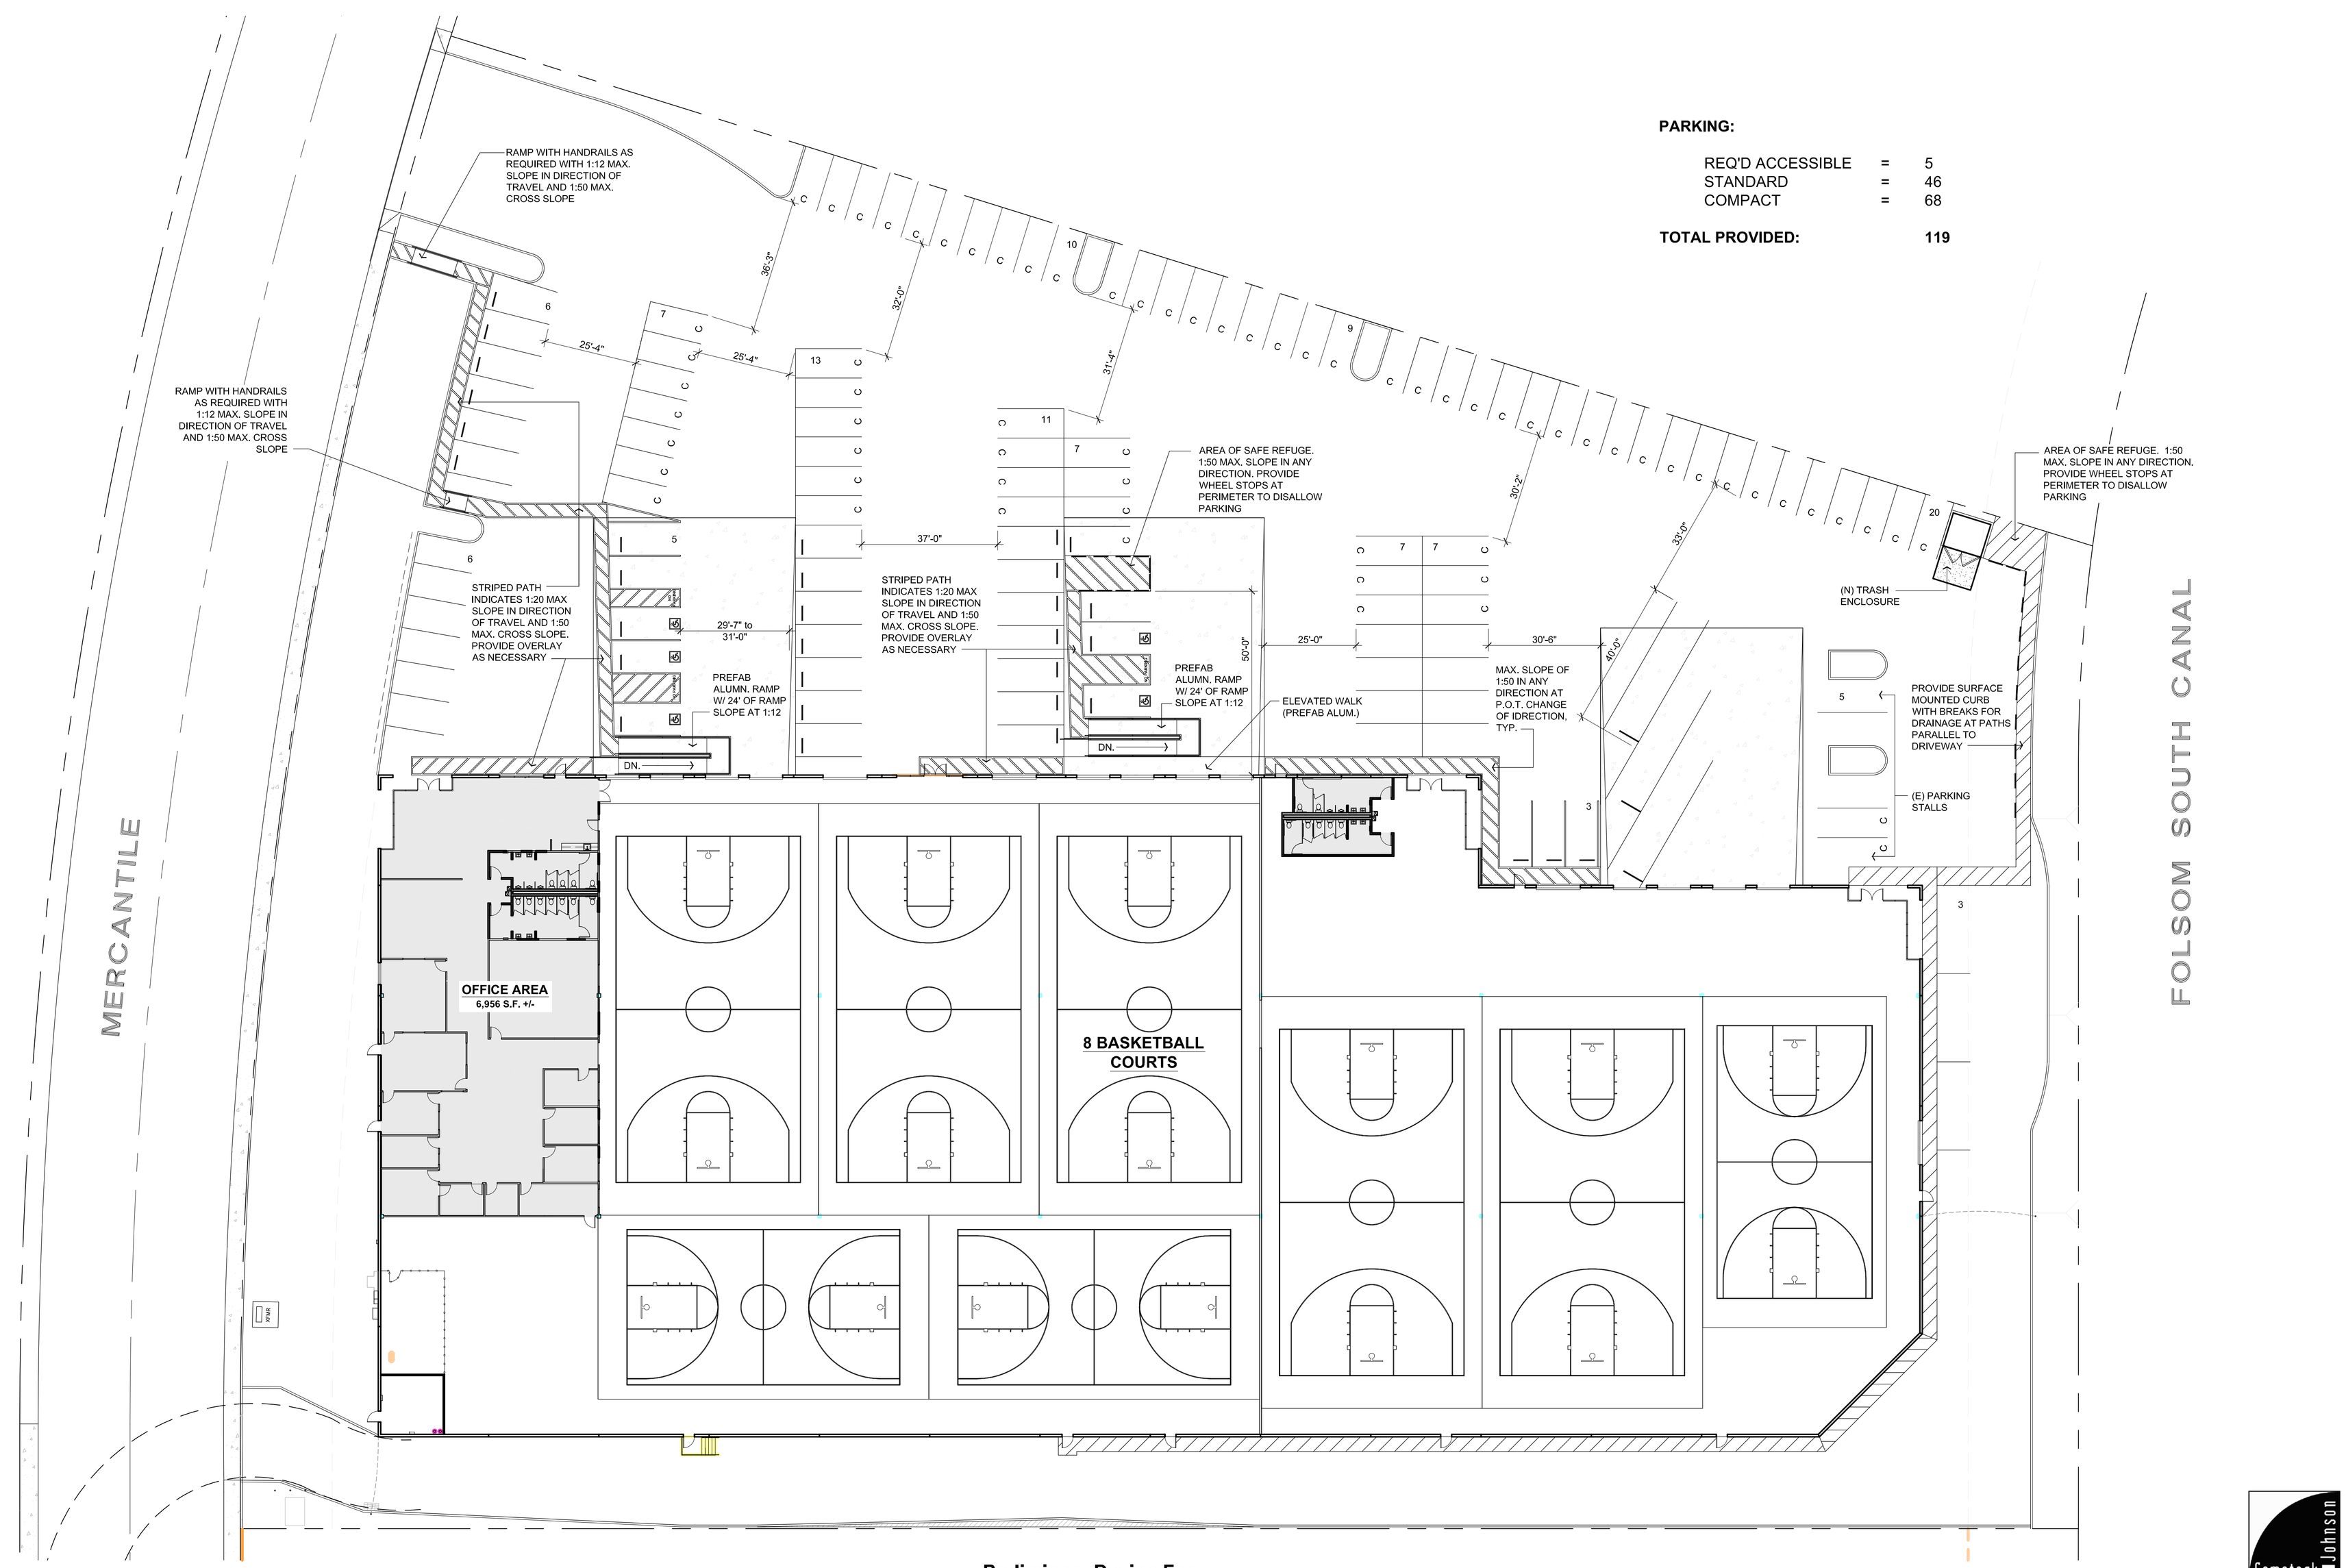

REF. NORTH

SITE PLAN

SCALE: 1" = 20'-0"

Preliminary Design For:

Rancho Cordova Sports Complex

2561 Mercantile Drive

Comstock Johnson ARCHITECTS INC.

KLW/OX 2012080.00 11.09.12

10520 ARMSTRONG AVENUE, MATHER, CALIFORNIA 95655
916.362.6303(P) 916.362.5841(F)